EDITION OF JAN. 14, 1915.
REVISIONS: DEC 7, 1915;
NOV. 8, 1916; JAN. 22, 1918.
OCT. 24, 1919; MAY 8, 1925.
MAR. 21, 1929. APRIL 11, 1935

SERIAL NUMBER [redacted]

SECRET

DEFENSES OF MANILA BAY
FORT MILLS
CORREGIDOR ISLAND, P.I.
GENERAL MAP.

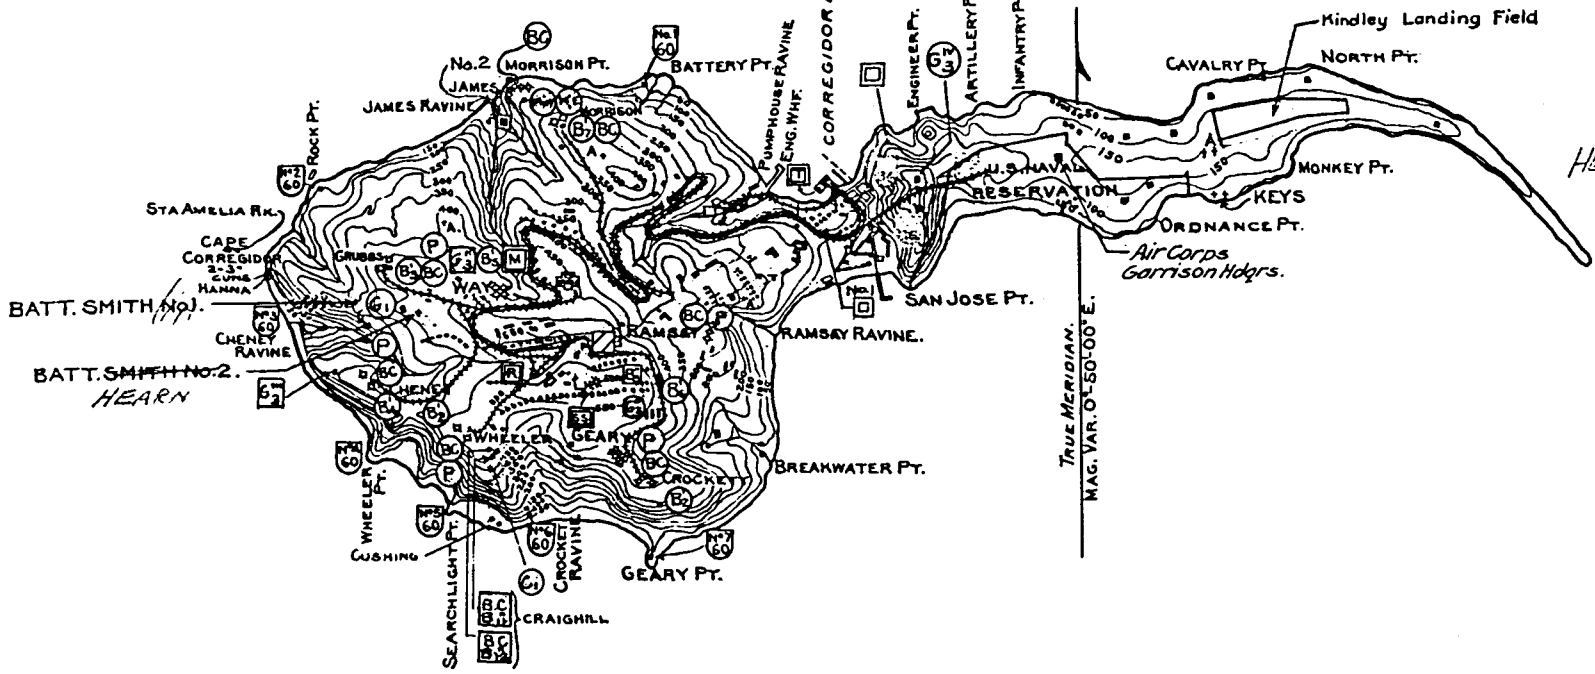

2300 0 2300 5000 FT.

Active Status.

BATTERIES

GEARY	8-12" M.
WAY	4-12" M.
WHEELER	2-12" Dis.
CROCKETT	2-12" "
CHENEY	2-12" "
GRUBBS	2-10" "
RAMSAY	3-6" "
MORRISON	2-6" "
JAMES	4-3" "
SMITH #1	1-12" Bar
HEARN ~~SMITH #2~~	1-12" Bar
KEYS	2-3"
HANNA	2-3"
CUSHING	2-3"

A. Antiaircraft Gun Blocks

RAZOR IS.
HOOKER PT.

EDITION OF AUG. 12, 1921
REVISIONS: MAY 8, 1926;
MARCH 21, 1929;
APRIL 1935

SERIAL NUMBER [redacted]

SECRET

MANILA BAY P.I.

FORT MILLS D-I.

CORREGIDOR ISLAND

Scale of Feet

100 0 1 2 3 4 5 6 700

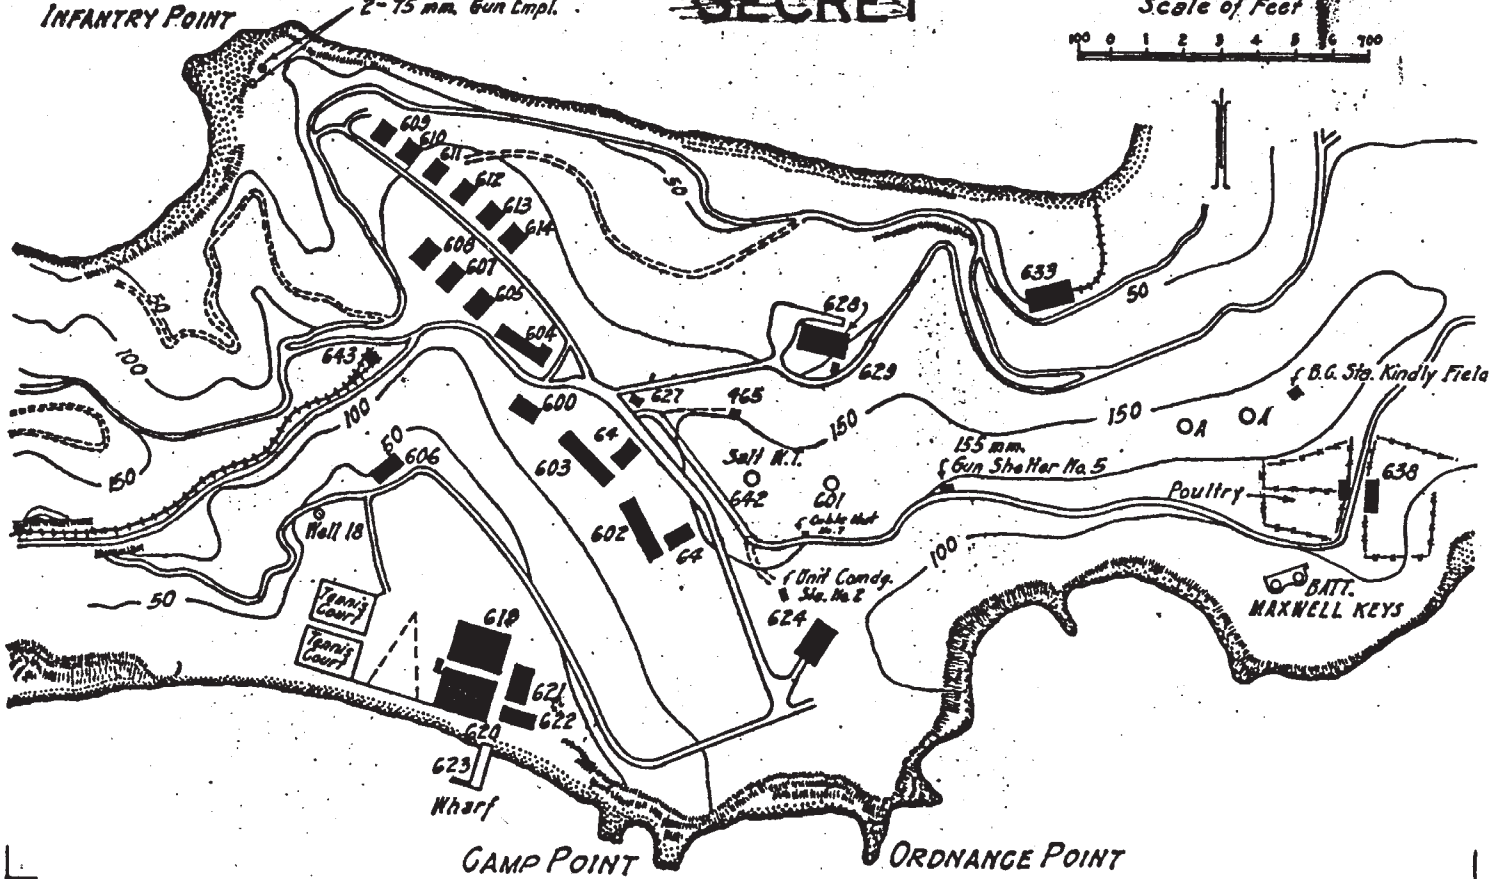

LEGEND

64 KITCHEN.
465 OFFICERS QRS.
600 ADMINISTRATION BLDG., 92nd C.A. (P.S.).
601 FRESH WATER TANK No. 6.
602 BARRACKS.
603 " "
604 N.C. OFFICERS QRS.
605 OFFICERS QRS.
606 DOPE SHED
607 OFFICERS QRS.
608 " "
609 " "
610 " "
611 " "
612 " "
613 " "
614 " "
619 GARAGE & REPAIR SHOP, 92nd C.A. (P.S.)
620
621 TRUCK GARAGE, 92nd C.A. (P.S.)
622 PUMPHOUSE
623 WHARF
624 GARAGE, 92nd C.A. (P.S.)
627 FIRE APPARATUS
628 WAREHOUSE
629 FRESH WATER PUMPING STA.
633 WAREHOUSE.
638 HOG FARM BLDG.
642 SALT WATER TANK.
643 CHECKER & CAR STA.

BATTERIES

MAXWELL KEYS 2-3" PED.
A-A. a. Gun Block 2-3"
75mm Gun Empl.-2

Active

MANILA BAY P.I.

FORT MILLS D-2

CORREGIDOR ISLAND

Scale of Feet

EDITION OF MARCH 21, 1929
REVISIONS APRIL 1935

SERIAL NUMBER [redacted]

SECRET

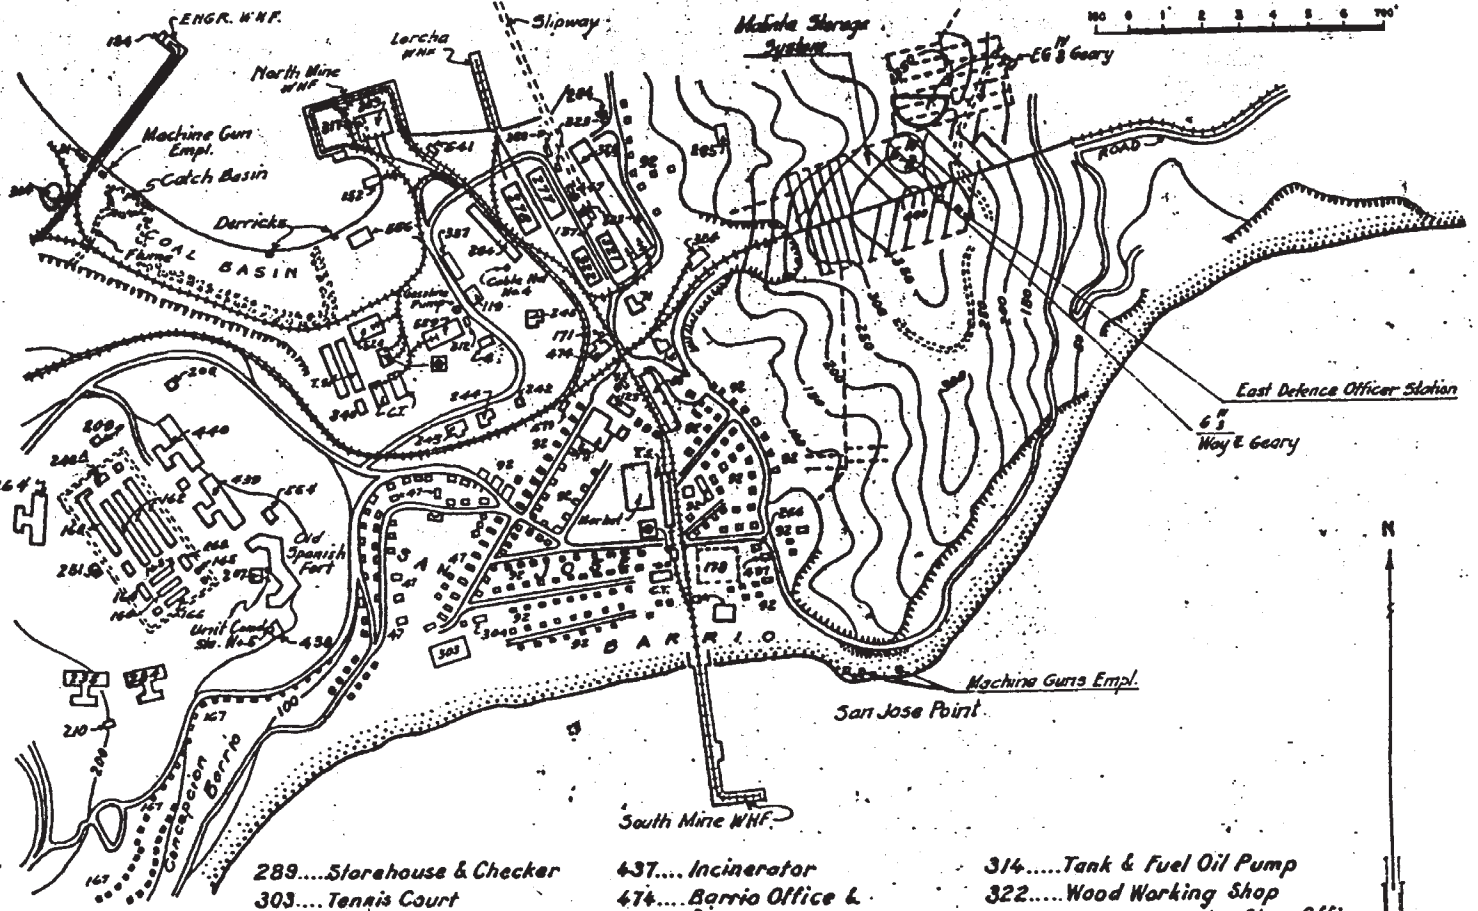

LEGEND

31 Gasoline Pumphouse.
47 Engr. Employees Qrs. (Nipa).
65 Bakery Bldg.
71 Church.
92 Privately Owned Bldgs.
123 Cinematograph.
134 Coal & Sand Bins.
145 Blacksmith Shop.
152 Mine Yawl Boat House.
160 Mess Hall.
162 Dormitory
163 Kitchen.
164 Office & Commissary.
165 Hospital and Dispensary.
166 Laundry.
167 Concepcion Barrio
171 Fire Apparatus.
173 Cemetery.
208, 209, 242, 243, 244, 554 N.C. Officers Qrs.
207, 245, 285, 438 Civ. Employees Qrs.
234, 235, 264, 439, 440 Barracks.
210 Corregidor Elem. School.
248½ Bath House.
251 Guard House, Scout Garrison.
266 Crematory.
277, 278, 337 Q.M. Storehouse.
284, 304 Storehouse.

289....Storehouse & Checker
303....Tennis Court
317....Torpedo Storehouse No. 4 & Property Office
320....Machine Shop & Foundry
321....Lumber Shed
323....Engine Room
324....Rock Crusher
340....Instrument Storeroom Casemate
437....Incinerator
474....Barrio Office & Dispensary
479....Car Station
541....Car Station
528....Hangar
529....Hangar
556....Transportation Office & Storehouse
312....Q.M. Storehouse
314....Tank & Fuel Oil Pump
322....Wood Working Shop
323-A....Q.M. Carpenter Shop Office
323-C....Oil House
323-D....Storehouse
6....N.C. Officers Qrs.
447....Q.M. Electric Shop

Active

LEGEND

96 SALT WATER PUMPING STATION
~~115 LATRINE & BATH HOUSE~~
131 BARRACKS
132 "
150 N.C. OFFICERS QRS.
161 TANKS-REMOVED TO MALINTA STORAGE SYSTEM
[illegible] " " " " " "
157 S.L. ART. GARAGE
167 LOURDES BARRIO
181-A, 181-B, 181-C, 181-D ORD. STOREHOUSE
182 ORD. MAGAZINE
183 " "
190 S.L. MECHANIC QRS.
297 CIL EMPLOYEES QRS.
311 CENTRAL ELECT. STORAGE PLANT
313 DIESEL POWER PLANT
454, 455, 456, 457 N.C. OFFICERS QRS.
472 SHELTER FOR CONDENSER
473 CARS STATIONS
524 ORD. STOREHOUSE
532 " "
533 AMMUNITION SHED
539 POWER PLANT OFFICE & LATRINE
552 POULTRY DRESSING HOUSE
557 PUMP HOUSE
"B" LUMBER SHED
"C" CARPENTERS & MACHINE SHOP
"D-E" STOREHOUSE No. 2 & 3
"F" SIEGE EQUIPMENT STOREHOUSE No. 1
"G" STOREHOUSE No. 4
"H" WAR RESERVE STOREHOUSE
"I" WATCHMAN QRS.
"J" DYNAMITE HOUSE
"K" OIL HOUSE
"L" TOOL HOUSE
"M" LOCOMOTIVE SHED
"N" LATRINE
"O" OIL TANKS

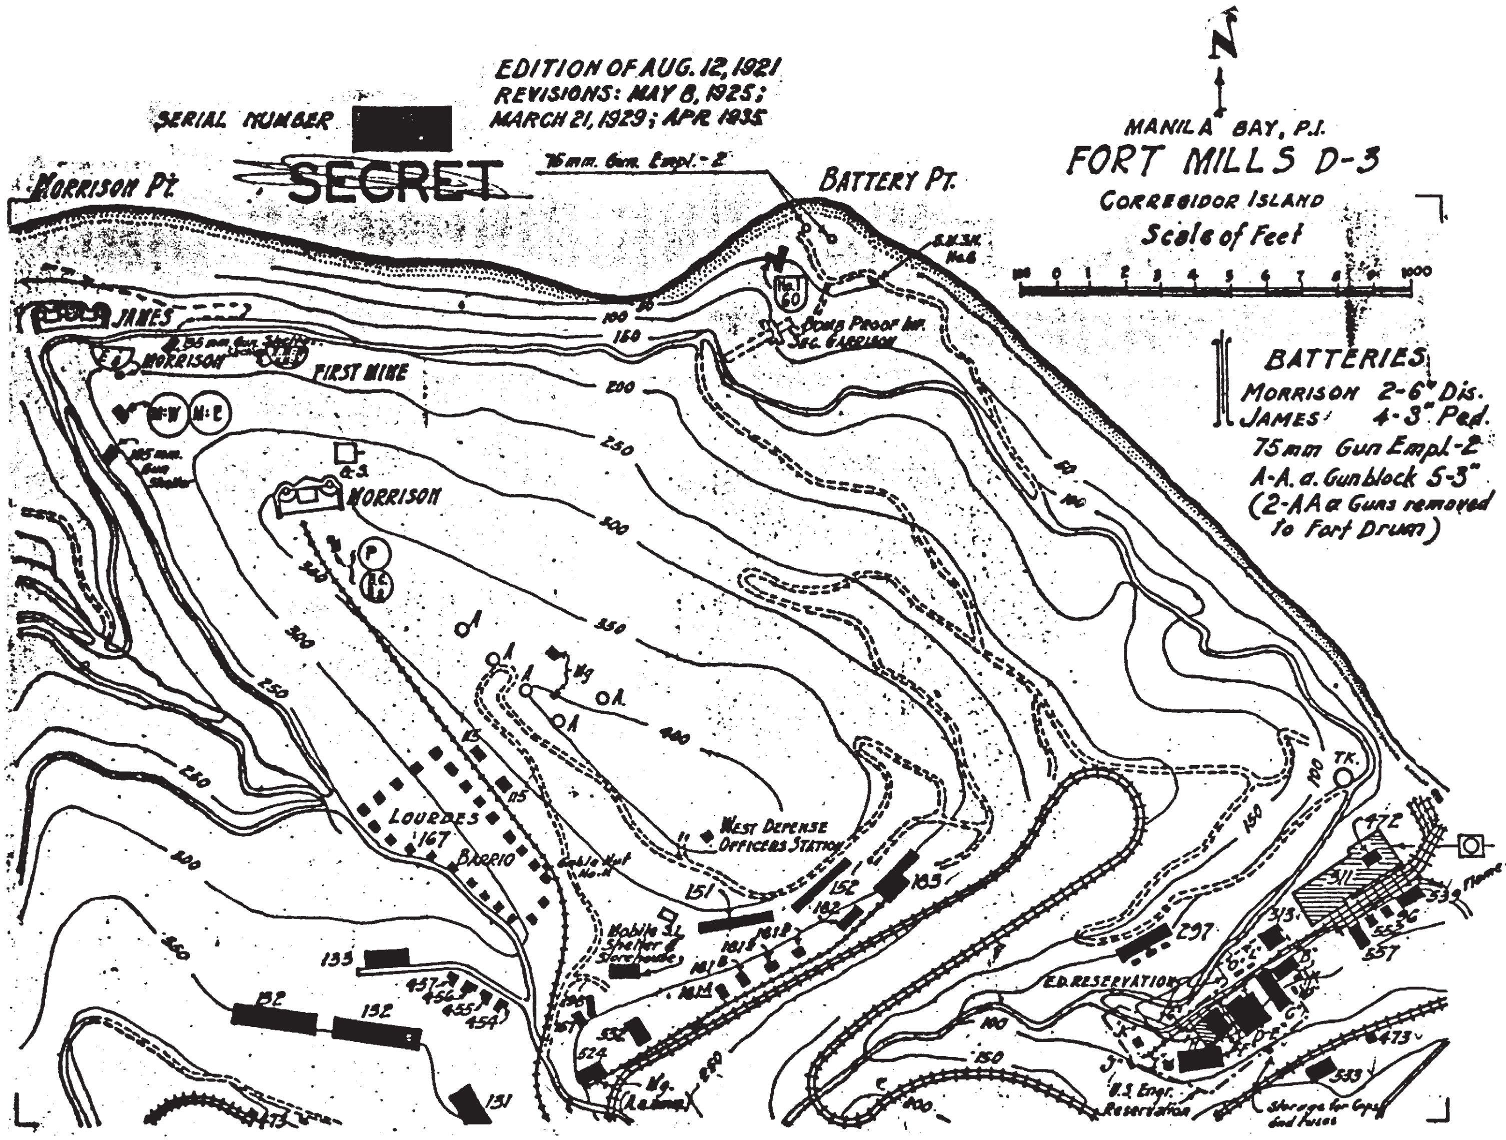

Active

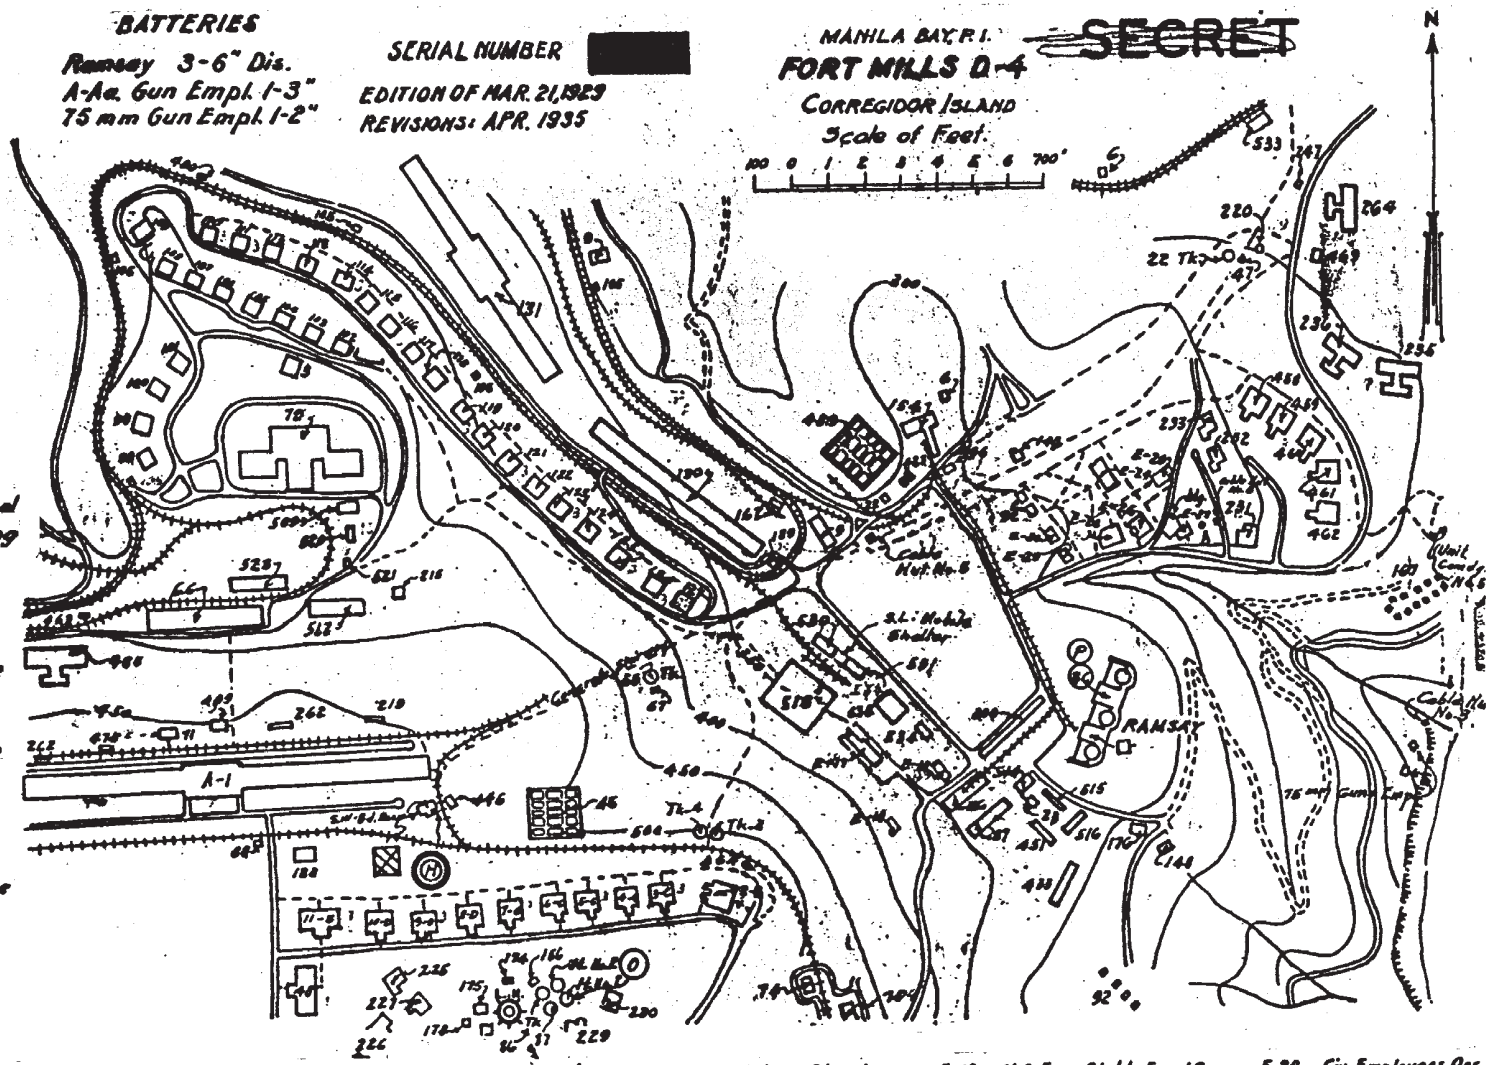

LEGEND

48....Administration Building
109, 113, 118....Officer's Qrs.
E-B to 11-E & 3...Officers Qrs.
98 to 108...Officers Qrs.
110 to 117....Officers Qrs.
458, 119 to 127....Officers Qrs.
458, 460, 461, 462....Officers Qrs.
79....Hospital
215....N.C.O.M.D. Qrs.
225, 226, 227, 229....N.C.O. Qrs.
230, 231, 232, 233....N.C.O. Qrs.
286....N.C.O. Qrs.
A-1....Barracks
130, 131....Barracks
235, 236, 264, 485....Barracks
523....Vocational Training School
9....Post Exchange Building
45....Storage Reservoir
489....Storage Reservoir
56....Wagon & Forage Shed
148....Crematory
66....Q.M. Office & Storehouse
57....Stable Q.M.C.
451....Stable Q.M.C.
515....Wagon Shed Q.M.C.
516....Stable Q.M.C.
154....Ord. Storehouse
23....Q.M. Saddler Shop
520....Medical Storehouse
521....Shed-Delousing Machine
423....Tractor Shed
533....Ammunition Shed
92....Private Building
518....Army Service Club
71 & 162....Checkers
74....Med. & Art. Engr. S.M.
443....Veterinary Hospital
88, 139....Car Station
463, 464, 480....Car Station
140....N.C.O. Qrs.
530, 531....Portable S.L. Shelter
520....N.C.O. Qrs.
123....Cinematograph

446....Telephone Operator Qrs.
449....Post Office
469....Guard Batt. Admin. Bldg.
247....Service Batt. Recreation Room
509....Isolation Ward
167....Concepcion Barrio
174....Masonry Cystern

175....Lighthouse Keepers' Qrs.
176....U.S. War Veteran Hall
200....Q.M. Wagon Shed
534....Qrs. for Garage Mechanic
219....Vegetable & Oil House
262....Vegetable & Oil House
475....Vegetable & Oil House

512....Subsistent Storehouse
55....Salt Water Tank No. 7
67....Salt Water Pumping Sta.
86....Salt Water Tank No. 11
87....Salt Water Tank No. 12
636....Garage 60th C.A.
514....Shops & Dormitory

E-16....U.S. Engr. Stable Empl Qrs.
E-17....U.S. Engr. Stable
E-18....U.S. Engr. Stable Harness Room
E-24....U.S. Engineer Office
E-25....U.S. Engr. N.C.O. Qrs.
E-26....Civ. Employees Qrs.
E-27....N.C.O. Qrs.

E-28....Civ. Employees Qrs.
E-29....N.C.O. Qrs.
E-30....Civ. Employees Qrs.
6....N.C.O. Qrs.

Active

EDITION OF AUG. 12, 1921
REVISIONS: MAY 8, 1925;
MAR. 21, 1929; APR. 1935

SECRET

SERIAL NUMBER [redacted]

MANILA BAY, P.I.

FORT MILLS D-5

CORREGIDOR ISLAND

Scale of Feet

100 0 1 2 3 4 5 6 700

LEGEND

12-B	Officer's Qrs.
13-C	" "
14-C	" "
15-D	" "
16-D	" "
17-D	" "
18-D	" "
19-D	" "
20-D	" "
21-C	" "
22-C	" "
23-D	" "
24-D	" "
25-D	" "
26-D	" "
48	Administration Bldg.
75	Q.M. Storehouse
76	" " " "
77	" " " "
78	" " " "
86	Salt Water Tank No. II.
87	" " " " 12.
90	Treasury P.I. Vault.
163	Car Station.
174	Masonry Cystern.
175	Lighthouse Keeper Qrs.
177	Tennis Court.
178	Signal Station.
179	Phil. Treas. Guard Qrs.
224	N.C.O. Qrs.
225	" " " "
226	" " " "
227	" " " "
544	Pumphouse Civ. Gov't.
551	Corregidor Club.
552	Servant Qrs.
553	Store Room.

Flag Pole
Caddy House
Swimming Pool
Crafton
GEARY
CROCKETT
RAMSAY
WAY
BREAKWATER POINT
GEARY POINT
N

BATTERIES
GEARY 8-12"M
CROCKETT 2-12" DIS.

Active

LEGEND

29 JAMES RAVINE PUMPHOUSE
90 " " WATER TANK
109 OFFICERS QRS.
219 VEGETABLE OIL HOUSE
240 RANGE HOUSE
542 PUMP HOUSE, JAMES RAVINE

SERIAL NUMBER [redacted]

~~SECRET~~

MANILA BAY, P.I.

FORT MILLS D-6

CORREGIDOR ISLAND

Scale of Feet

100 0 1 2 3 4 5 6 700

EDITION OF AUG. 12, 1921
REVISIONS: MAY 8, 1925;
MAR. 21, 1929; APR. 1935

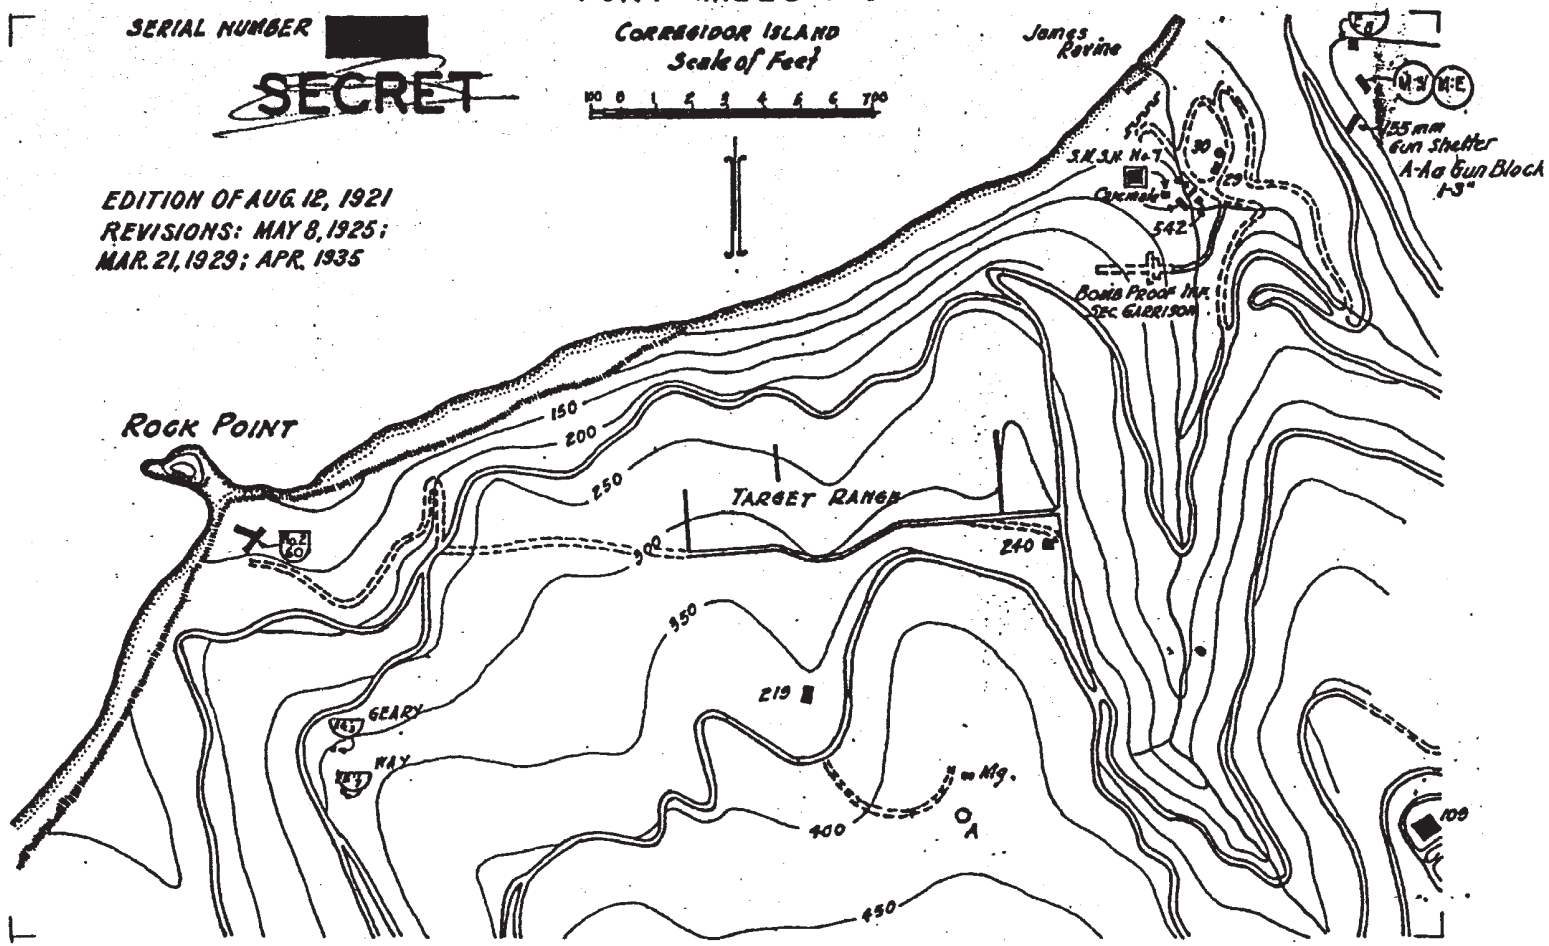

Active

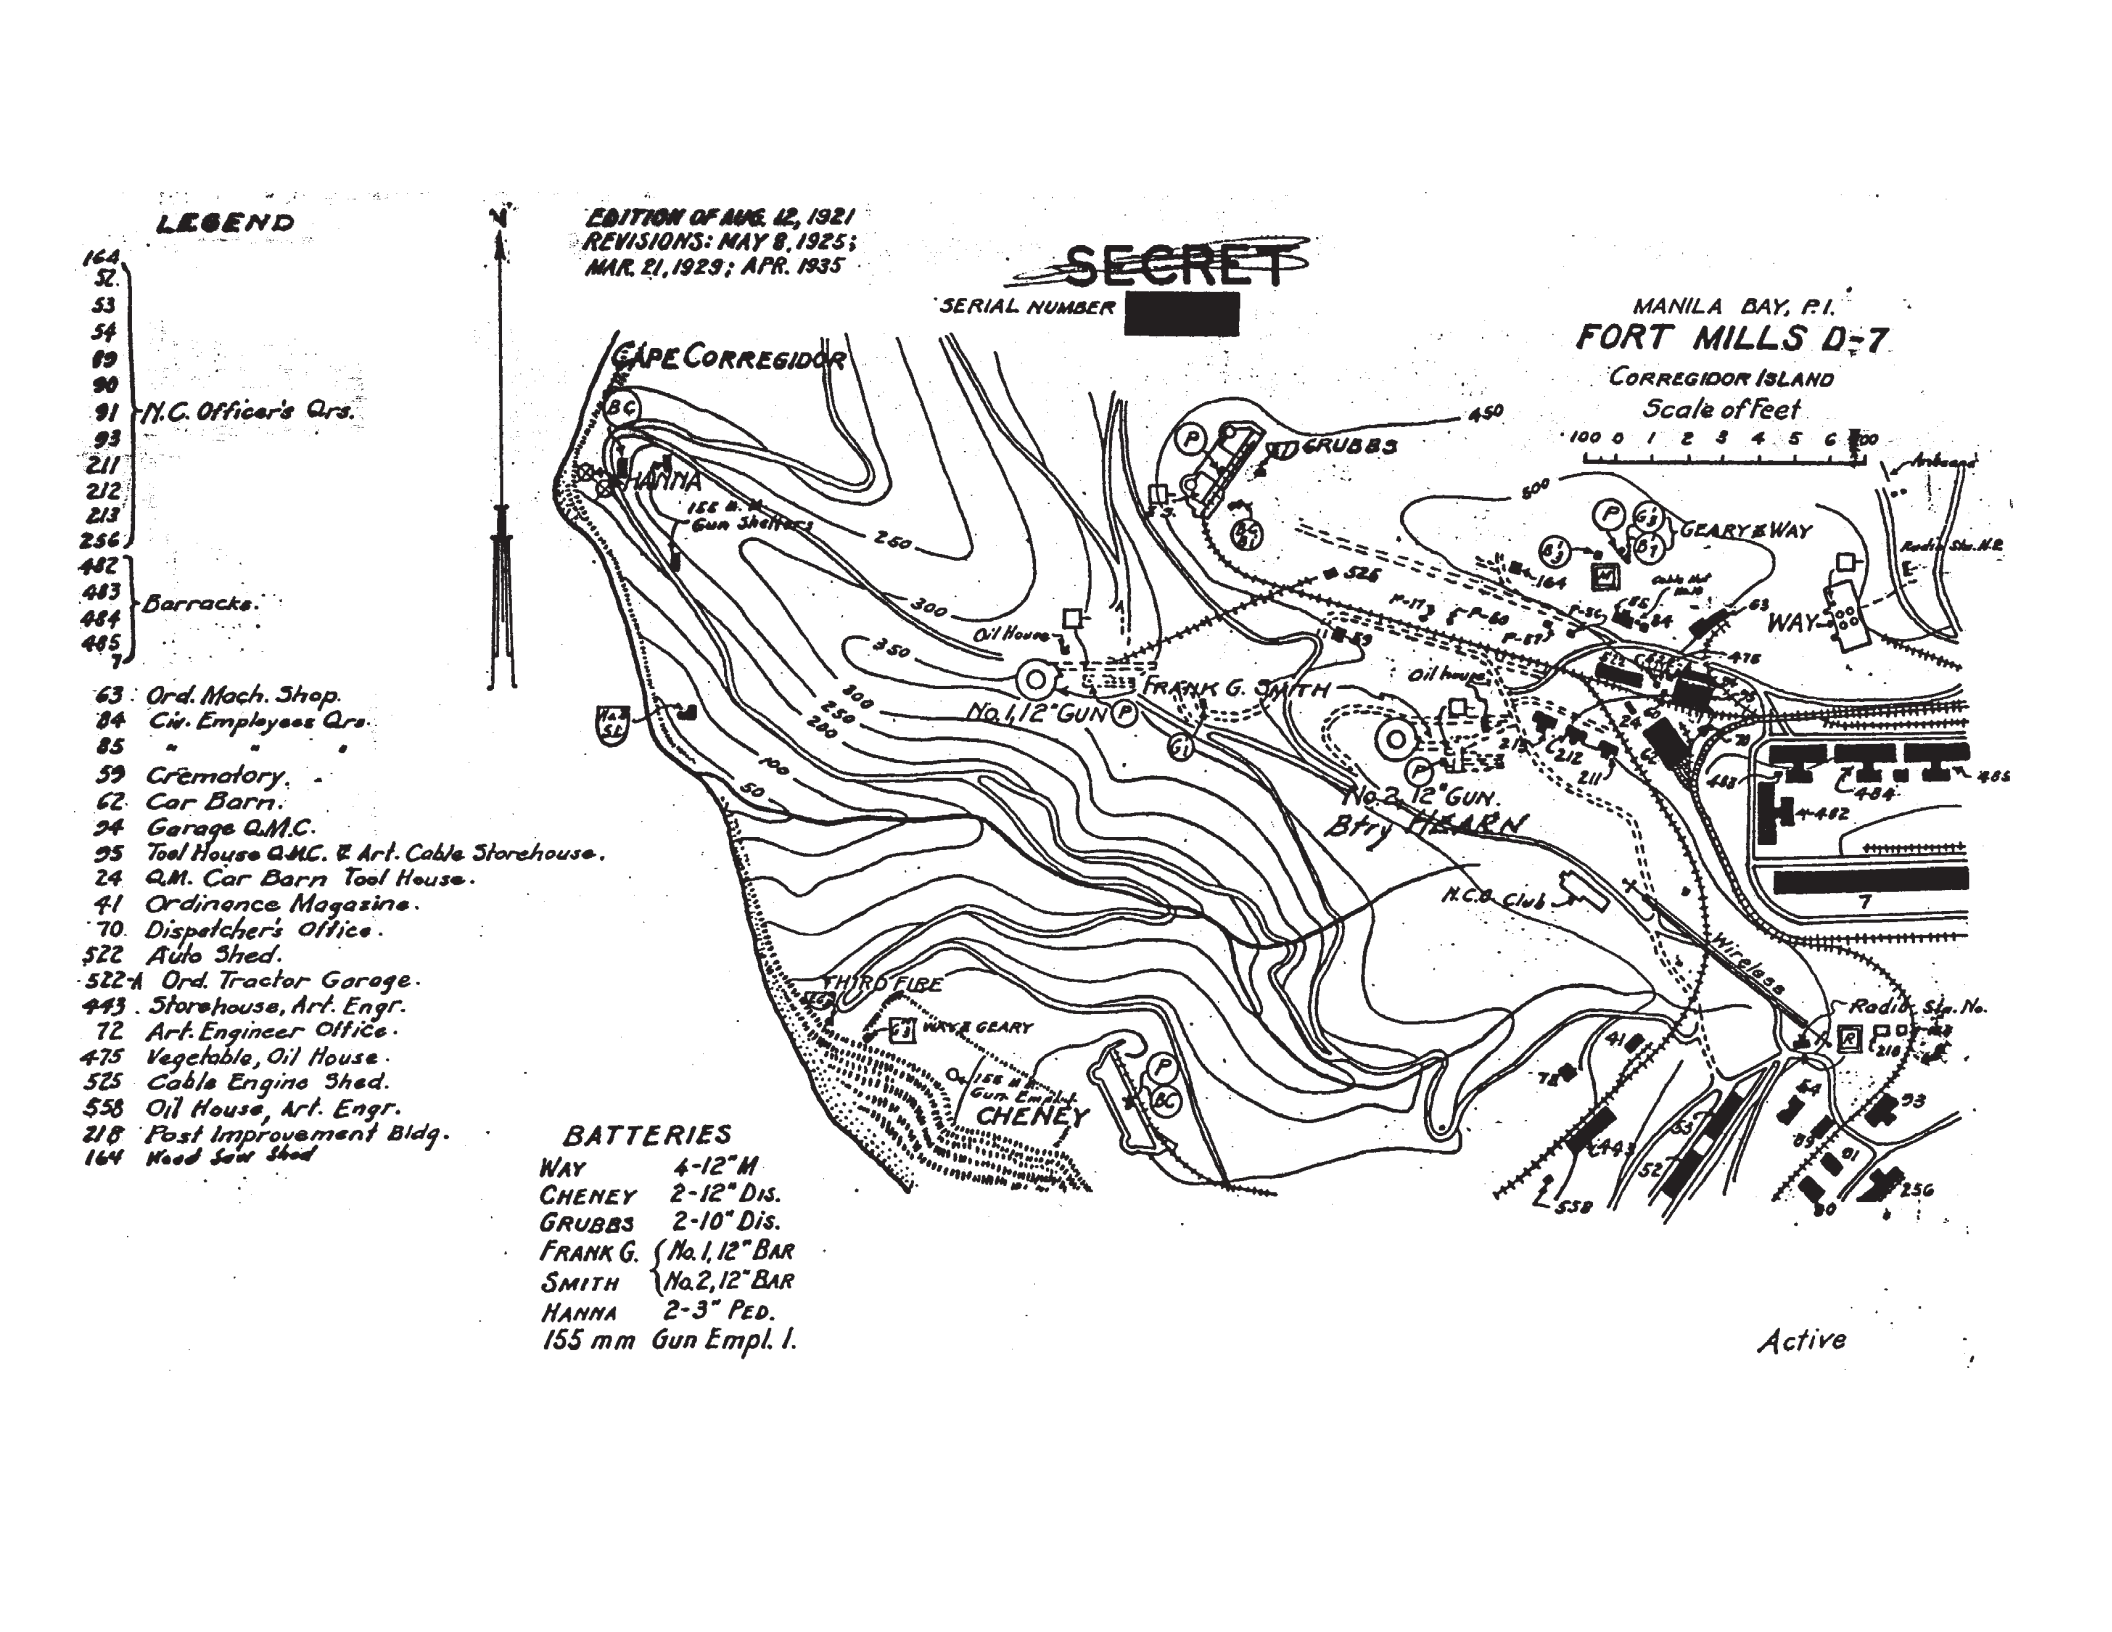
LEGEND
164
52
53
54
89
90
91 N.C. Officer's Qrs.
93
211
212
213
256
482
483
484
485 Barracks.
63 Ord. Mach. Shop.
84 Civ. Employees Qrs.
85 " " "
59 Crematory.
62 Car Barn.
94 Garage Q.M.C.
95 Tool House Q.M.C. & Art. Cable Storehouse.
24 Q.M. Car Barn Tool House.
41 Ordinance Magazine.
70 Dispatcher's Office.
522 Auto Shed.
522-A Ord. Tractor Garage.
443 Storehouse, Art. Engr.
72 Art. Engineer Office.
475 Vegetable, Oil House.
525 Cable Engine Shed.
558 Oil House, Art. Engr.
218 Post Improvement Bldg.
164 Wood Saw Shed
EDITION OF AUG. 12, 1921
REVISIONS: MAY 8, 1925;
MAR. 21, 1929; APR. 1935
SECRET
SERIAL NUMBER [redacted]
MANILA BAY, P.I.
FORT MILLS D-7
CORREGIDOR ISLAND
Scale of Feet
100 0 1 2 3 4 5 6 100
CAPE CORREGIDOR
HANNA
155 M.M. Gun Shelters
GRUBBS
FRANK G. SMITH
No. 1, 12" GUN
No. 2, 12" GUN.
Btry HEARN
WAY
GEARY & WAY
Oil House
N.C.O. Club
Wireless
Radio Sta. No.
THIRD FIRE
WAY & GEARY
155 M.M. Gun Emplt.
CHENEY
Ambulance
Radio Sta. N.E.
BATTERIES
WAY 4-12" M
CHENEY 2-12" Dis.
GRUBBS 2-10" Dis.
FRANK G. SMITH { No. 1, 12" BAR / No. 2, 12" BAR
HANNA 2-3" PED.
155 mm Gun Empl. 1.
Active

EDITION OF AUG. 12, 1921
REVISIONS: MAR. 21, 1929:
APR. 1935

SERIAL NUMBER [redacted]

SECRET

MANILA BAY, P.I.

FORT MILLS D-8

CORREGIDOR ISLAND
Scale of Feet

100 0 1 2 3 4 5 6 7 8 9 1000

LEGEND

22-D OFFICERS QRS.
23-D " "
24-D " "
25-D " "
26-D " "
27-D " "
28-D " "
32 OIL HOUSE
41 ORD. MAGAZINE
42 GUN SHED 60th C.A. (AA)
43-A ORD. ARM REPAIR SHOP
43-B " " " "
48 ADMINISTRATION BLDG.
52 N.C. OFFICERS QRS.
53 " " " "
54 " " " "
68 " " " "
72 ART. ENGINEER OFFICE
83 N.C. OFFICERS QRS.
90 " " " "
91 " " " "
206 " " " "
214 " " " "
216 " " " "
217 " " " "
249 TEL. REPAIR SHOP
252 ORD. OFFICE and STOREHOUSE
253 N.C. OFFICERS QRS.
256 " " " "
270 POWDER STOREHOUSE
443 STOREHOUSE ART. ENGINEER
477 VEGETABLE and OILHOUSE
537 N.C. OFFICERS QRS.
550 ORDNANCE MAGAZINE
558 OIL HOUSE ART. ENGINEER

155 mm Gun Block
CHENEY
CHENEY
CHENEY
CHENEY
Casemate for 155 mm Gun Empl.
WHEELER
WHEELER
WHEELER
WHEELER
Wheeler Point
CRAIGHILL
CRAIGHILL
Searchlight Point
CUSHING

BATTERIES

CHENEY.....2-12" Dis.
WHEELER....2-12" Dis.
CUSHING....2-3" Ped.
155 mm Gun Empl.-1

LEGEND

3. QRS. & OFFICE.
5. DERRICK HOIST. BLDG.
7. QUARTERS.

EDITION OF OCT. 24, 1919.
REVISIONS: AUG. 12, 1921.
MAY 8, 1925; MAR. 21, 1929.
APRIL 11, 1935

SERIAL NUMBER [redacted]

~~SECRET~~

MANILA, LUZON, P.I.

FORT DRUM

EL FRAILE ISLAND.

BATTERIES

WILSON.....2-14"
MARSHALL....2-14"
MC CREA.....2-6" P.
ROBERTS.....2-6" P.
A.A. GUNS 2-3"

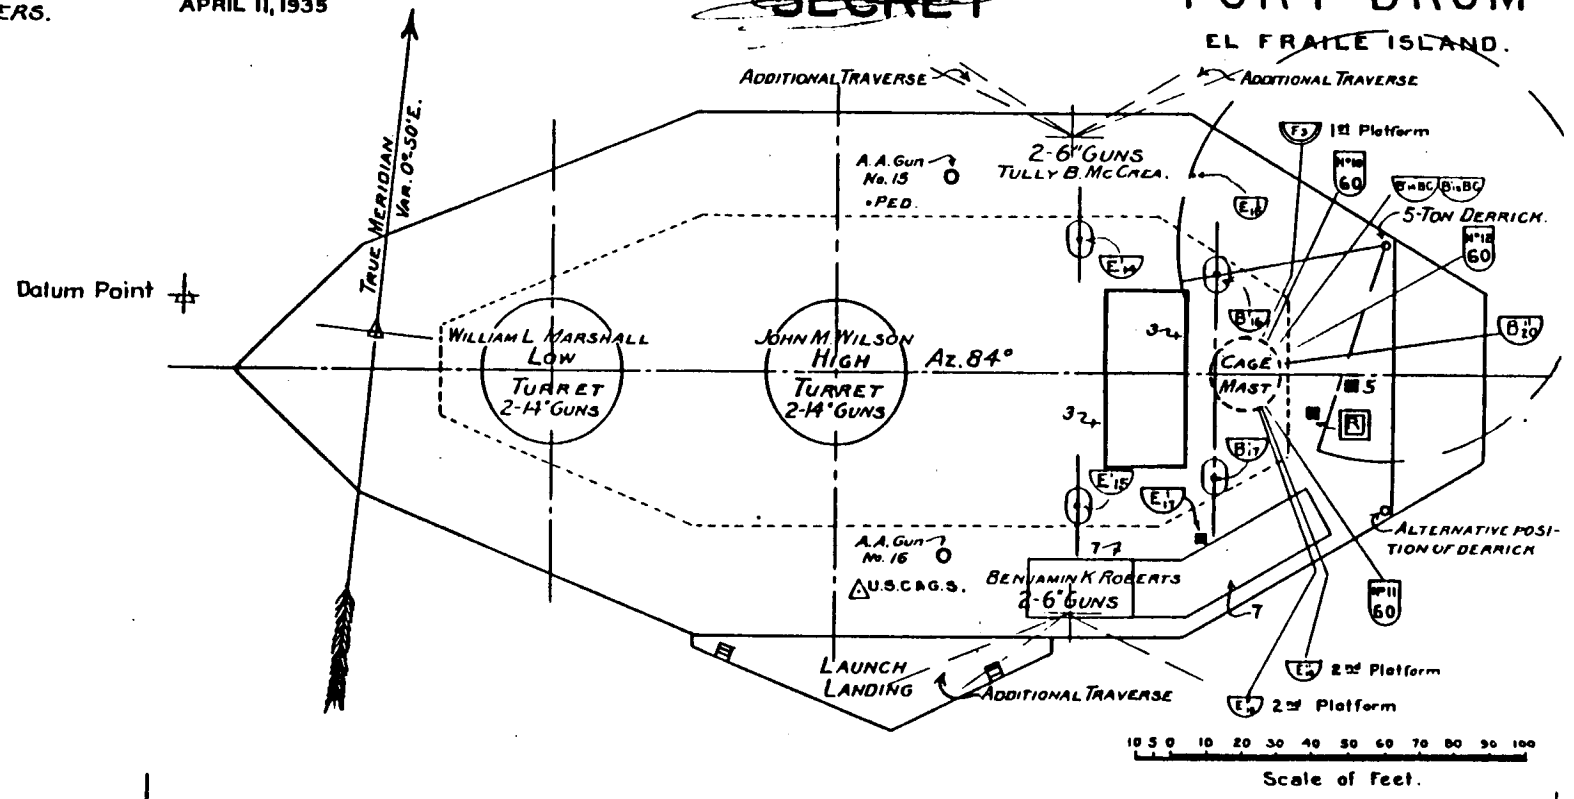

Active Status

LEGEND

1. FLAG POLE.
2. .
3. OFFICERS QRS.
4. N.C. OFFICERS-ENLIS. & CIVIL. QRS.
5. DERRICK ENGINE.
6. .
7. MAG. & ENPL. 7" SIEGE HOWITZERS
8. " " " " MORTARS
9. POST EXCHANGE, BARRACKS + OFFICE
10. CABLE ENGINE HOUSE.
11. AMMUNITION SHELTER FOR A.A.C. GUNS.
12. BATHS AND TOILET.
13. BOMBPROOF.
14. PUMPING & DISTILLING PLANT.
15. ENGR. STORE HOUSE.
22. Q.M. STORE HOUSE.

EDITION OF AUG. 12, 1921.
REVISIONS: MAY 8, 1925.
MAR. 21, 1929, APRIL 11, 1935

SERIAL NUMBER [redacted]

SECRET

MANILA BAY, P.I.

FORT FRANK

CARABAO ISLAND

Scale of Feet

100 0 1 2 3 4 5 6 7 800

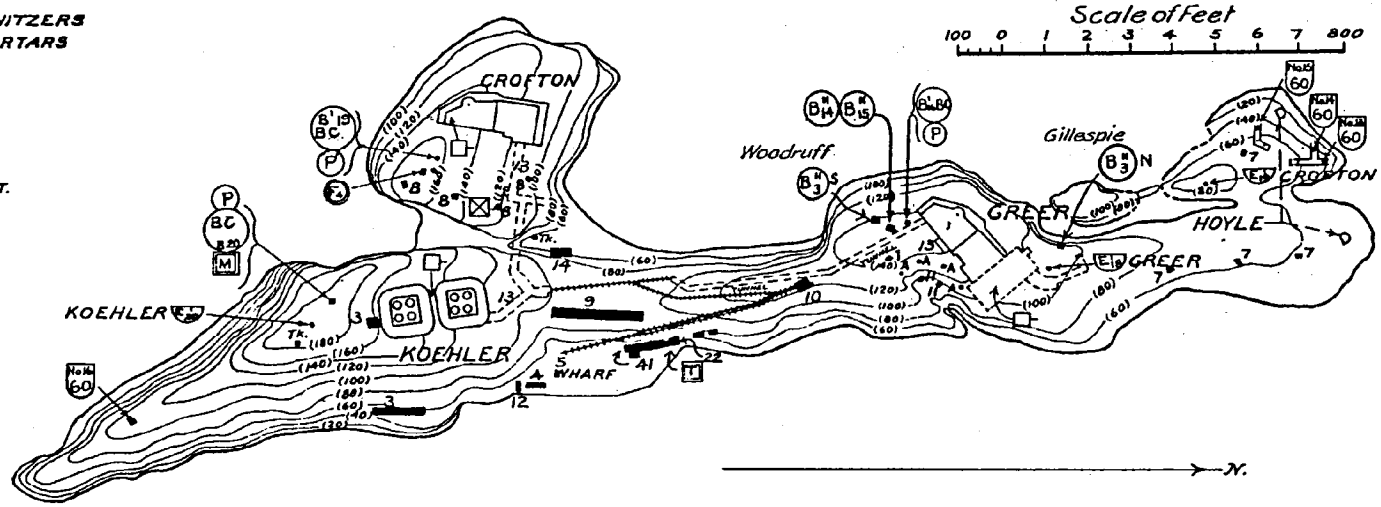

BATTERIES

KOEHLER.....8-12"M.
GREER.....1-14"Dis.
CROFTON....1-14" "
~~HOYLE~~ . . 2-3" Fld
A-Anti-aircraft gun 4-3"
Guns not mounted

ON ACTIVE STATUS

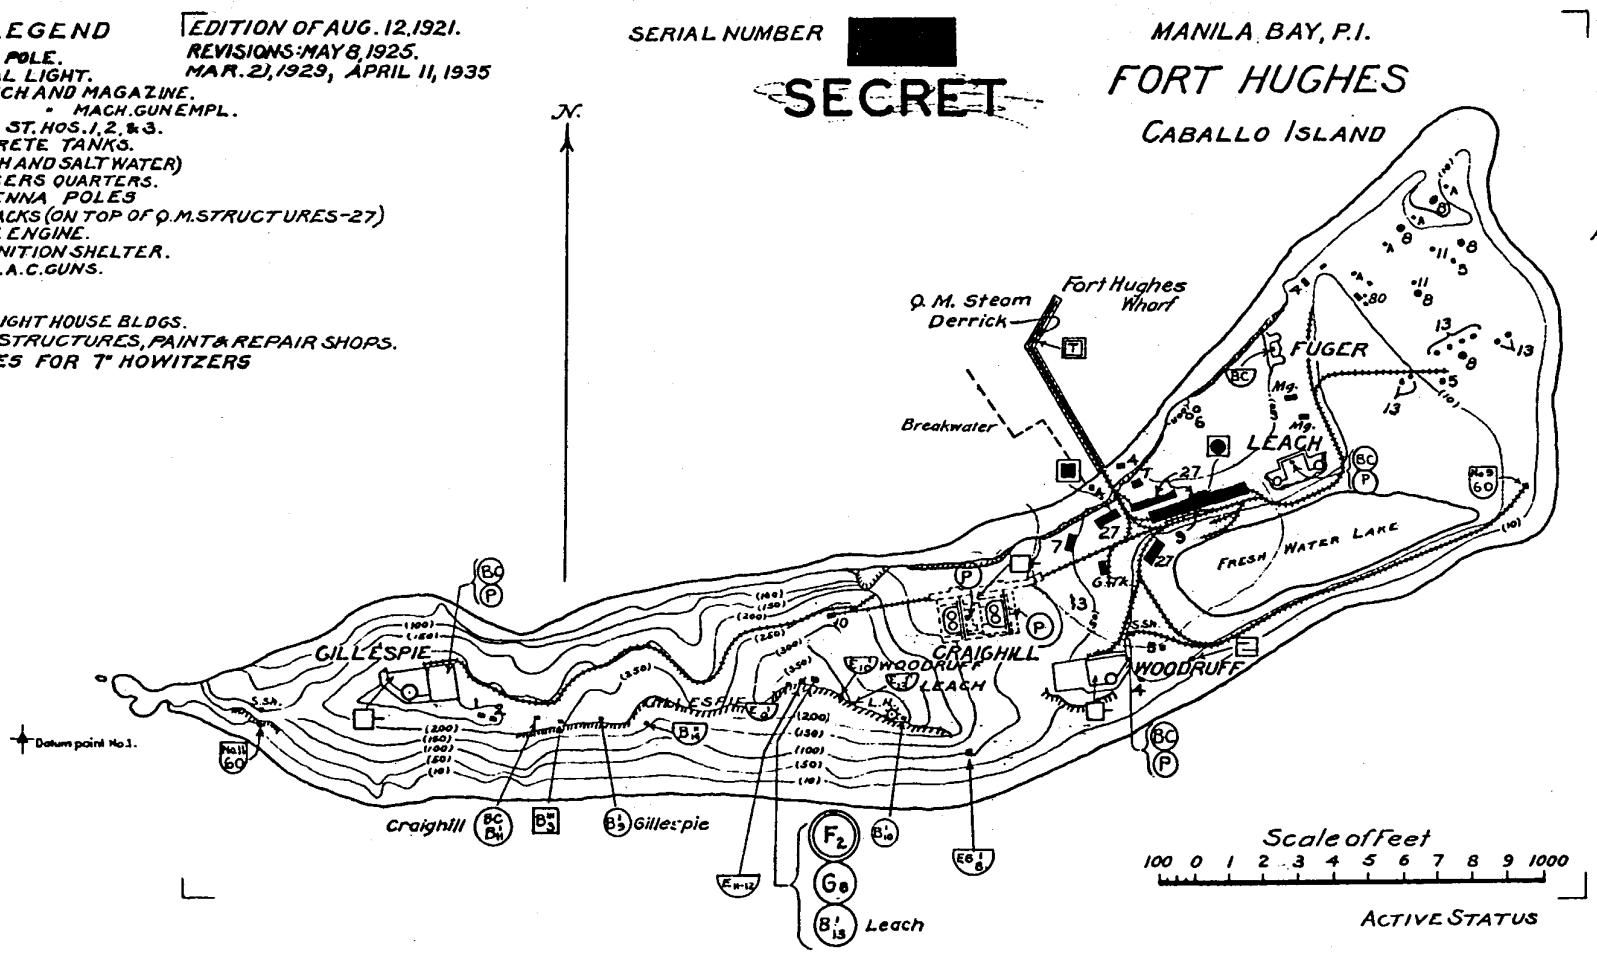
LEGEND
1. FLAG POLE.
2. SIGNAL LIGHT.
3. TRENCH AND MAGAZINE.
4. " " MACH. GUN EMPL.
5. SIEGE ST. NOS. 1, 2, & 3.
6. CONCRETE TANKS.
(FRESH AND SALT WATER)
7. OFFICERS QUARTERS.
8. ANTENNA POLES
9. BARRACKS (ON TOP OF Q.M. STRUCTURES-27)
10. CABLE ENGINE.
11. AMMONITION SHELTER.
FOR A.A.C. GUNS.
12.
20. OLD LIGHT HOUSE BLDGS.
27. Q.M. STRUCTURES, PAINT & REPAIR SHOPS.
33. SITES FOR 7" HOWITZERS
EDITION OF AUG. 12, 1921.
REVISIONS: MAY 8, 1925.
MAR. 21, 1929, APRIL 11, 1935
SERIAL NUMBER [redacted]
SECRET
MANILA BAY, P.I.
FORT HUGHES
CABALLO ISLAND
N.
Q. M. Steam Derrick
Fort Hughes Wharf
Breakwater
FUGER
LEACH
FRESH WATER LAKE
GILLESPIE
CRAIGHILL
WOODRUFF
Datum point No. 1.
Craighill
Gillespie
Leach
Scale of Feet
100 0 1 2 3 4 5 6 7 8 9 1000
ACTIVE STATUS
BATTERIES
CRAIGHILL....4-12"M.
GILLESPIE....1-14"DIS.
WOODRUFF....1-14" "
LEACH....2-6" "
FUGER....2-3"PED.
A-Anti-aircraft gun 4-3"
Guns not mounted.

EDITION OF NOV. 8, 1916.
REVISIONS; JAN. 22, 1918.
OCT. 24, 1918; AUG. 12, 1921.
MAY 8, 1925; MAR. 21, 1928.
APRIL 11, 1935.

SERIAL NUMBER [redacted]

~~SECRET~~

SUBIC BAY, P.I.

FORT WINT

GRANDE ISLAND.

LEGEND.

1
2
3 OFFICER'S QUARTERS.
4
4a
5
6 N.C.OFFICERS' QRS.
6a
7
7a 1 COMPANY BARRACKS.
8
9 POST EXCHANGE.
10
11 ICE PLANT.
12 ARTESIAN WELL.
13 RESERVOIR.
14
15
15½.
16 OFFICE & STOREROO
17 LAUNDRY.
18
21 Q.M. STOREHOUSE.
22
23
24
41
42
8C
19. AMMUNITION SHELTER FOR A.A.C. GUNS.

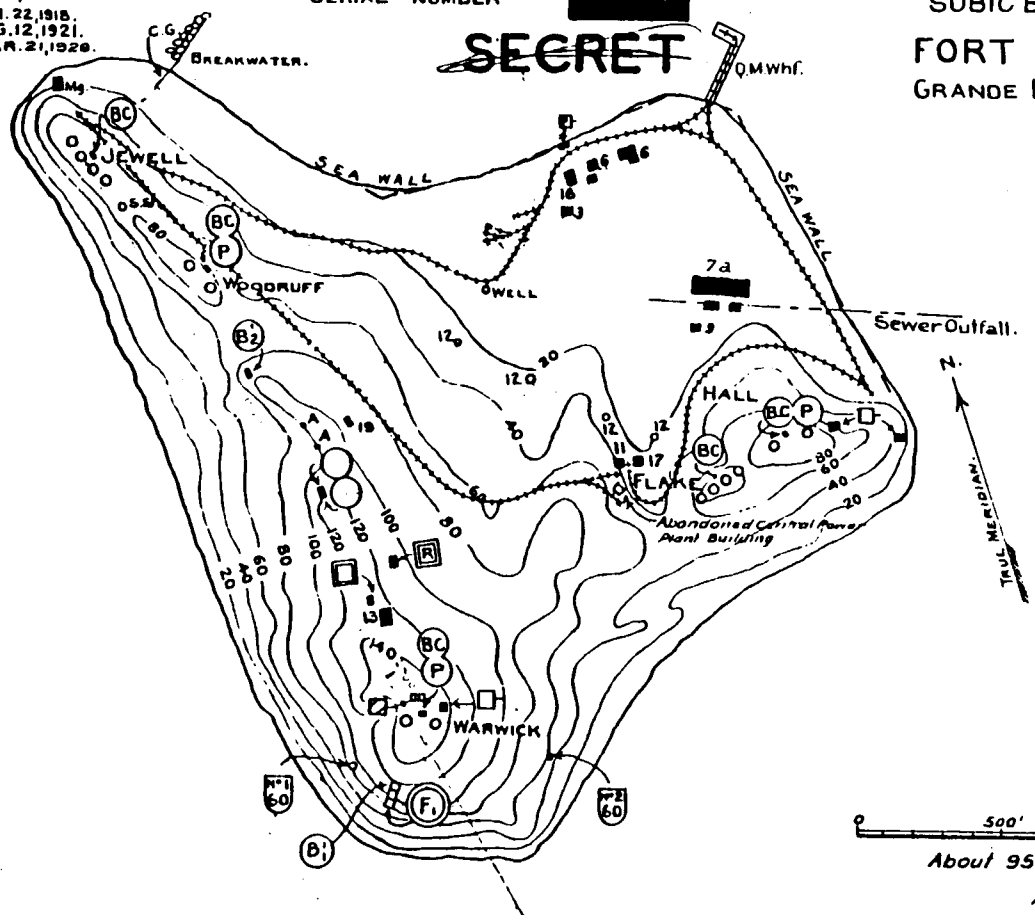

BATTERIES

WARWICK	2-10" DIS.
WOODRUFF	2-6" "
HALL	2-6" "
JEWELL	2-3" PED
FLAKE	2-3" "

A-Anti-aircraft gun 2-3"
Guns not mounted

0 500' 1000'

About 95 A.

Active Status.